PUNDERSON BOARDWALK EXTENSION

PUNDERSON STATE PARK

GEAUGA COUNTY
11755 KINSMAN ROAD
NEWBURY TOWNSHIP, OHIO 44065

03-04-16

N

LOCATION MAP
NO SCALE

DRAWING INDEX

TITLE SHEET. . . . . 1 of 4
OVERALL SITE PLAN. . . . . 2 of 4
SITE PLAN. . . . . 3 of 4
SITE PLAN. . . . . 4 of 4

GPD GROUP.
Glaus, Pyle, Schomer, Burns & DeHaven, Inc.
520 South Main Street, Suite 2531
Akron, OH 44311
330.572.2100 Fax 330.572.2102

Copyright, Glaus, Pyle, Schomer, Burns & DeHaven, Inc. 2015

REV.	DATE	DESCRIPTION

Boardwalk Extension
Punderson State Park
Newbury, OH 44065

TITLE SHEET

ISSUED FOR	
PERMIT	-
BID	-
CONSTRUCTION	-
RECORD	-

PROJECT MANAGER	DESIGNER
TS	MC

JOB NO.
2015399.00

Drawing Name: O:\2015\2015399\00\DWG\2015399\00 CD 1.dwg
March 4, 2016 - mcelwain

GPD GROUP.
Glaus, Pyle, Schomer, Burns & DeHaven, Inc.
520 South Main Street, Suite 2531
Akron, OH 44311
330.572.2100 Fax 330.572.2101
Copyright: Glaus, Pyle, Schomer, Burns & DeHaven, Inc. 2015

REV.	DATE	DESCRIPTION

Boardwalk Extension
Punderson State Park
Newbury, OH 44065

PUNDERSON LAKE
OVERALL SITE PLAN

ISSUED FOR	
PERMIT	-
BID	-
CONSTRUCTION	-
RECORD	-

PROJECT MANAGER	DESIGNER
TS	MC

JOB NO.
2015399.00

Drawing Name: O:\2015\2015399\00\DWG\2015399\00 CD 1.dwg
March 4, 2015 - mcollands

Drawing Name: O:\2015\2015399.00\DWG\201539900 CD 1.dwg
March 4, 2016 - mcefaratti

MATCHLINE: SEE SHEET 4

0 15 30 60
1"=30'
Horizontal Scale in Feet

N

GPD GROUP
Glaus, Pyle, Schomer, Burns & Dewberry, Inc.
520 South Main Street, Suite 2531
Akron, OH 44311
203.572.2300 Fax 203.572.2302
Copyright Glaus, Pyle, Schomer, Burns & Dewberry, Inc. 2015

REV.	DATE	DESCRIPTION

Boardwalk Extension
Punderson State Park
Newbury, OH 44065

PUNDERSON LAKE
SITE PLAN

ISSUED FOR
PERMIT -
BID -
CONSTRUCTION -
RECORD -

PROJECT MANAGER: TS
DESIGNER: MC

JOB NO. 2015399.00

3 of 4

MATCHLINE: SEE SHEET 3

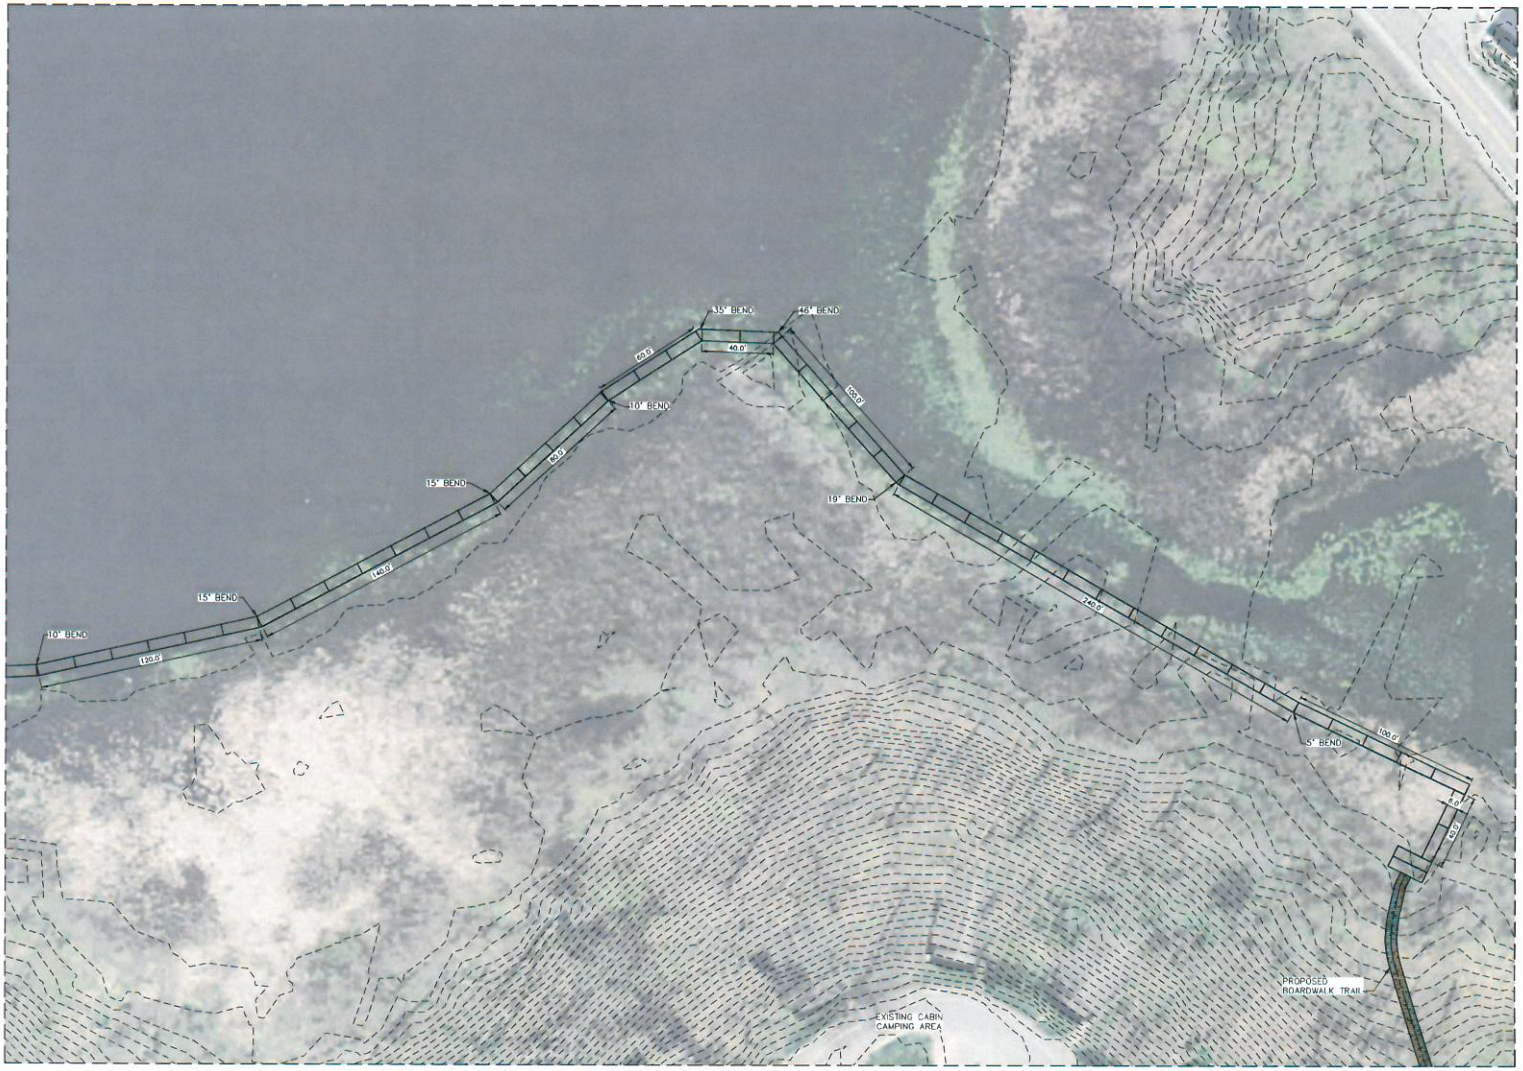

N

0 15 30 60

1" = 30'
Horizontal Scale
in Feet

GPD GROUP®
Glaus, Pyle, Schomer, Burns & DeHaven, Inc.
520 South Main Street, Suite 2531
Akron, OH 44311
330.572.2100 Fax 330.572.2202
Copyright, Glaus, Pyle, Schomer, Burns & DeHaven, Inc. 2015

REV.	DATE	DESCRIPTION

Boardwalk Extension
Punderson State Park
Newbury, OH 44065

PUNDERSON LAKE
SITE PLAN

ISSUED FOR	
PERMIT	-
BID	-
CONSTRUCTION	-
RECORD	-

PROJECT MANAGER	DESIGNER
TS	MC

JOB NO.
2015399.00

Drawing Name: O:\2015\2015399\00\DWG\2015399\00 CD 1.dwg
March 4, 2016 - mcelliott