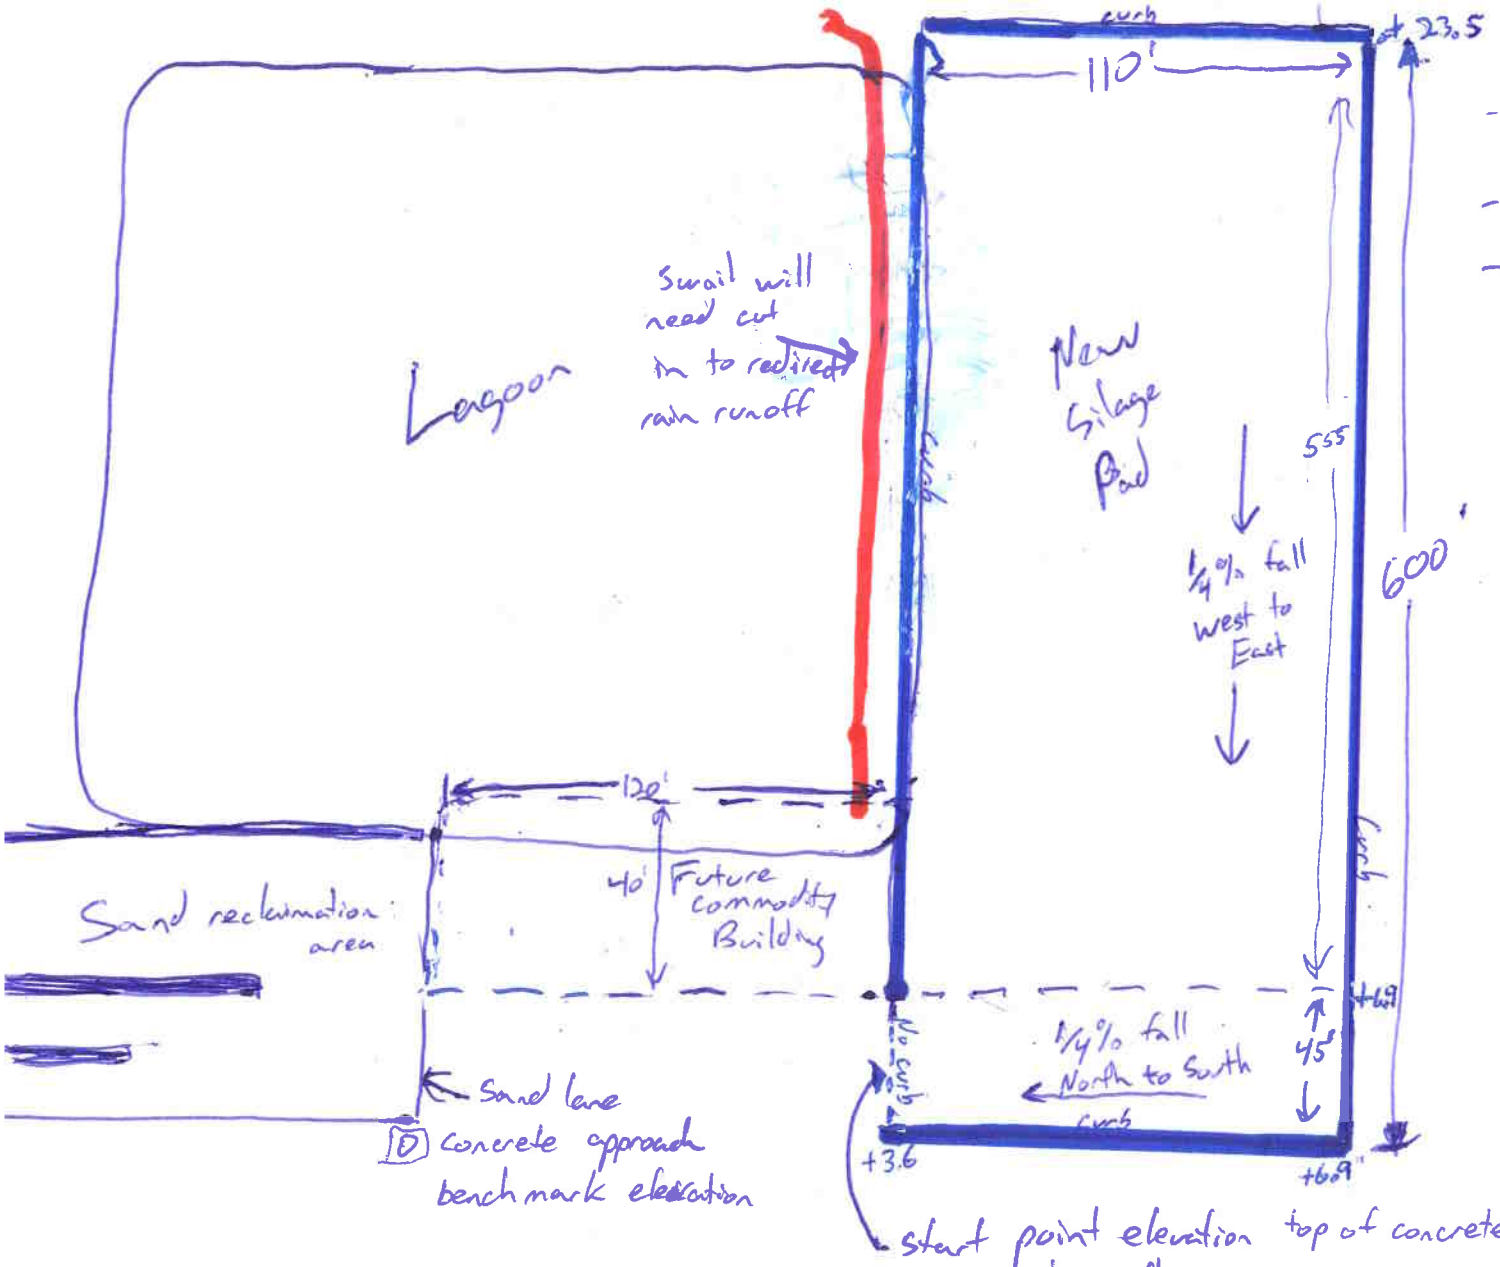

- all mesh needs elevated on chairs
- surface +/- ½"
- cure seal surface

start point elevation top of concrete 3½" higher than Sand lane approach
- No curb in 45' area on south side on east end
- curbing will be in place around remaining perimeter

LOCI Silage Pad